# Olde Heritage Site Plan

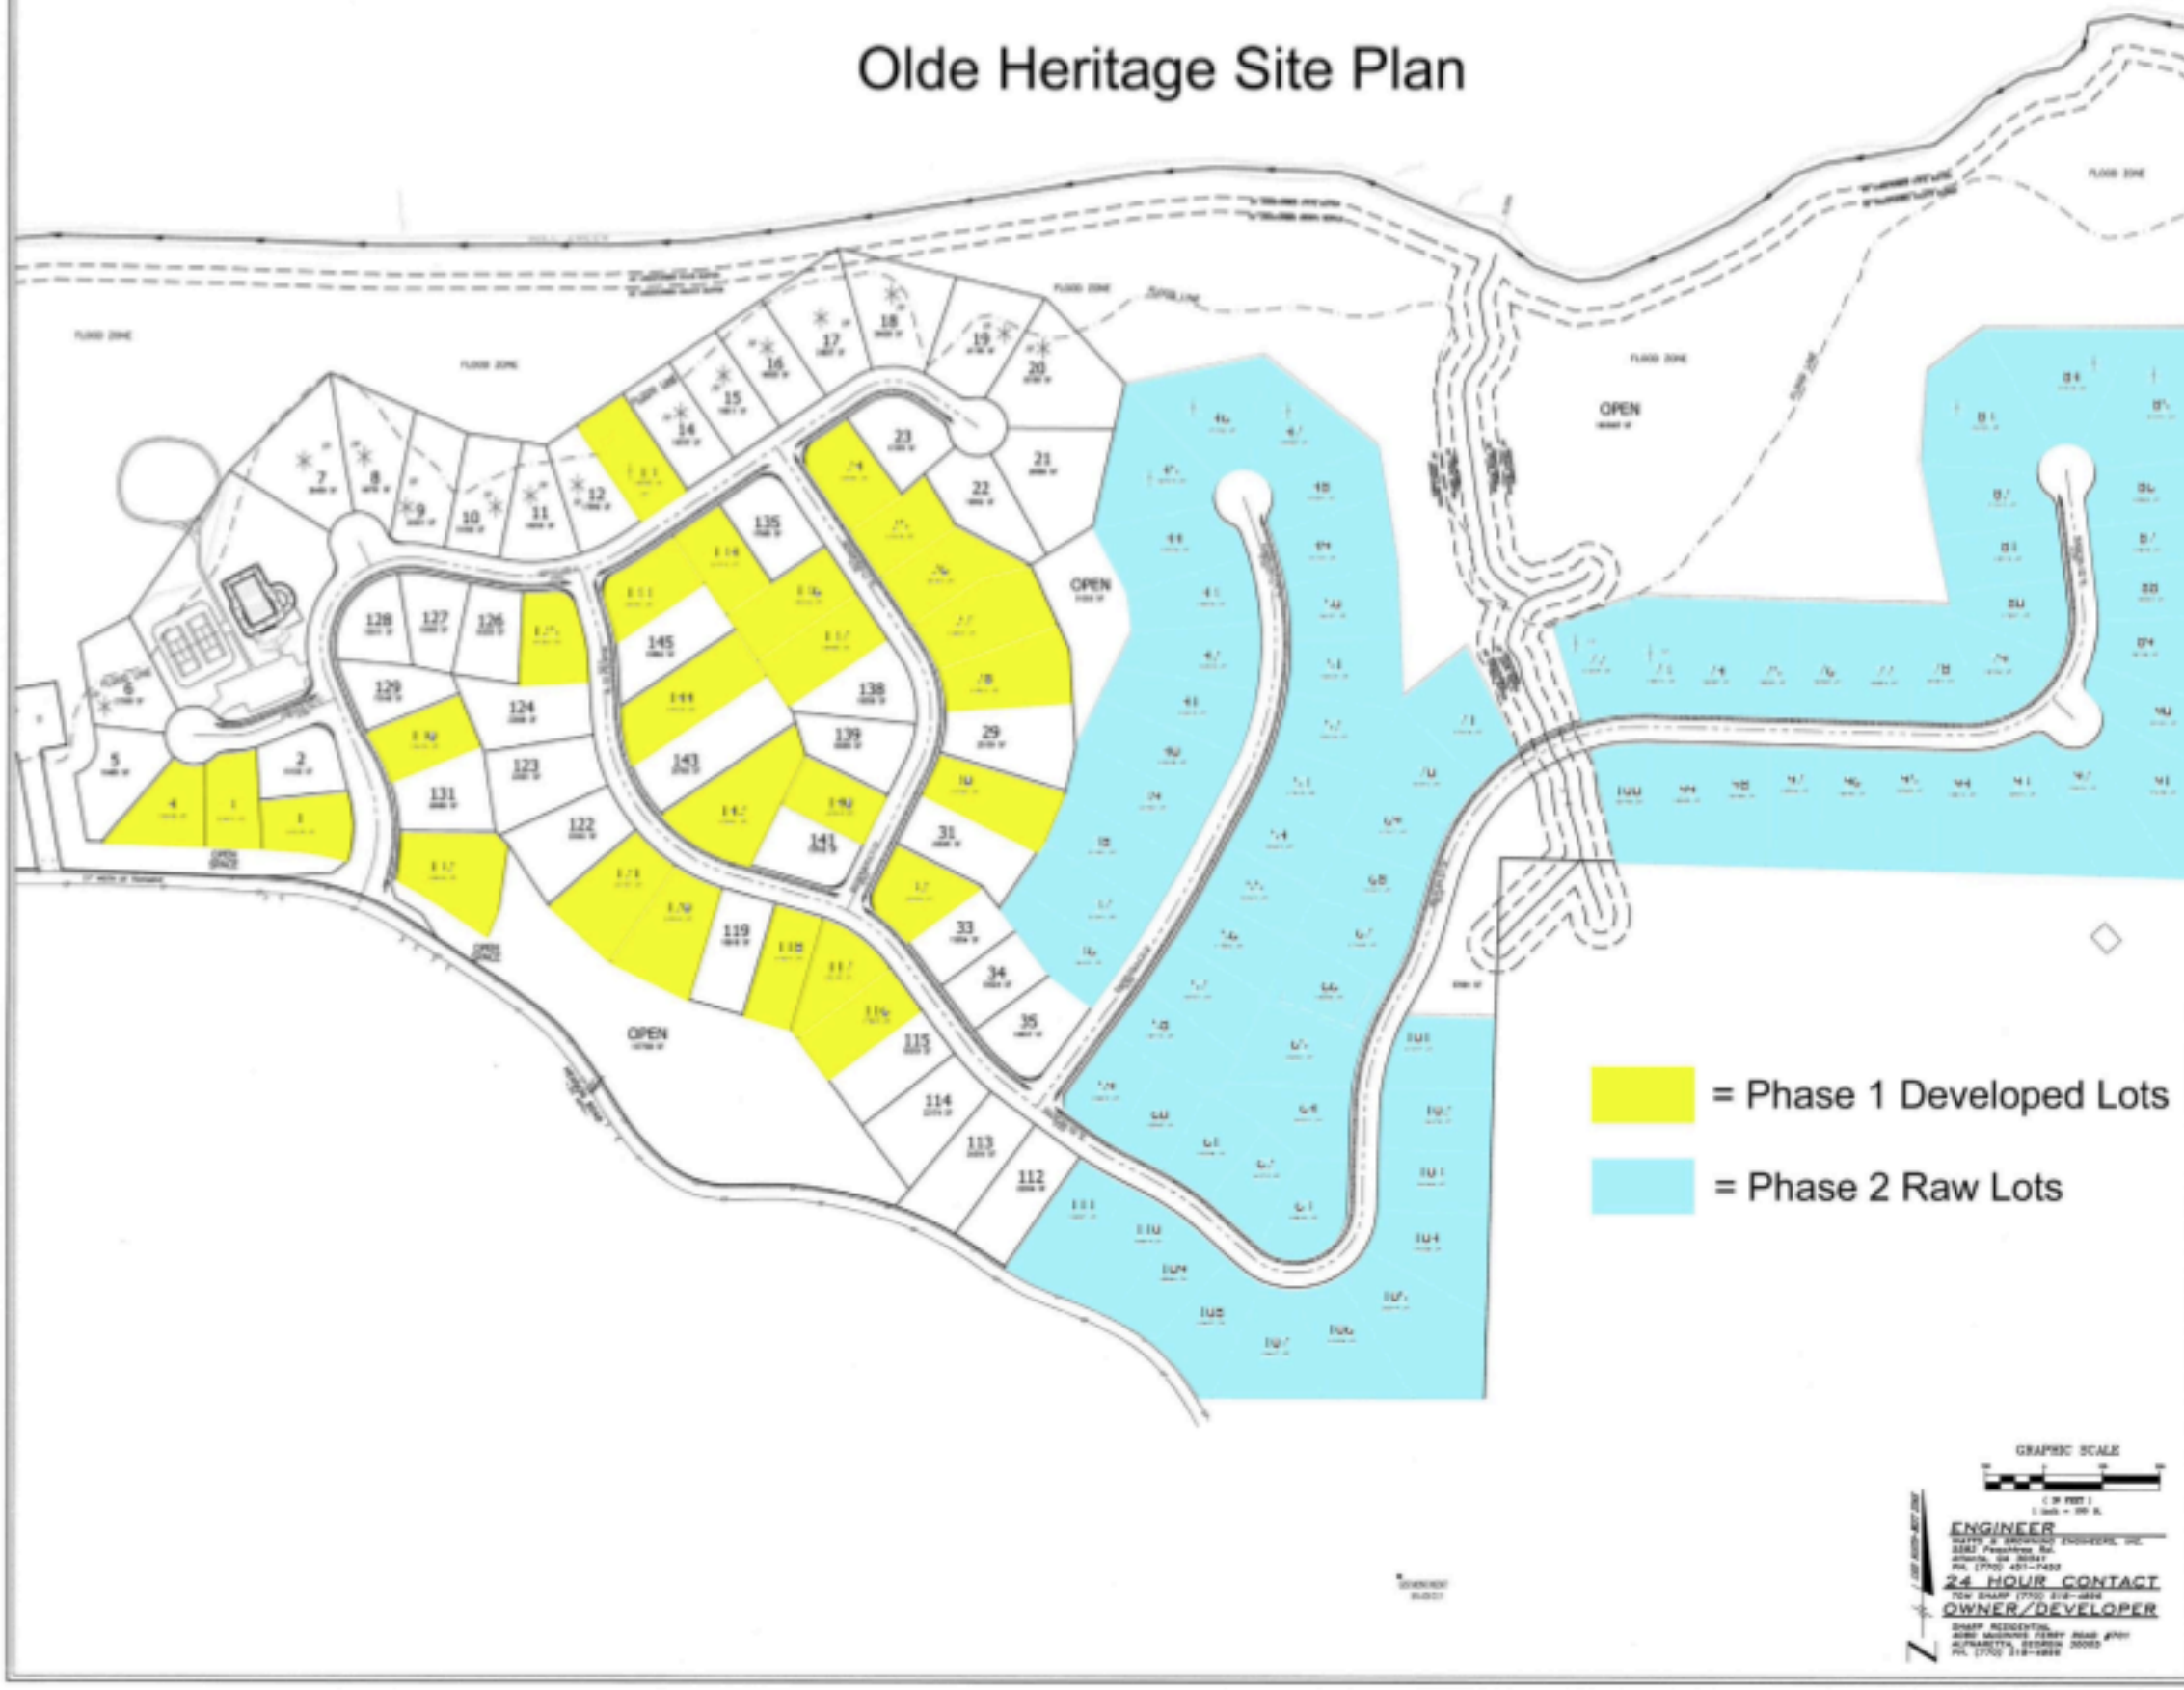


KEY MAP
FOR
OLDE HERITAGE
OF PROPERTY LOCATED IN
LAND LOTS 677,678, 679, 680, 690 & 691
15TH DISTRICT, 2ND SECTION
CHEROKEE COUNTY, GEORGIA

| NO. | DATE | DESCRIPTION |
|---|---|---|
| 1 | 3/24/06 | REVISE PER COUNTY COMMENTS |

W&B
WATTS & BROWNING ENGINEERS, INC.
CIVIL ENGINEERS AND LAND SURVEYORS
1900 PEACHTREE ROAD
ATLANTA, GEORGIA 30309-4503

ENGINEER
WATTS & BROWNING ENGINEERS, INC.
3382 Peachtree Rd.
Atlanta, GA 30341
PH. (770) 457-7450

24 HOUR CONTACT
TOM SHARP (770) 318-4804

OWNER/DEVELOPER
SHARP RESIDENTIAL
4080 MCGINNIS FERRY ROAD #101
ALPHARETTA, GEORGIA 30005
PH. (770) 318-4804